PLEASE NOTE STRUCTURAL DRAWINGS ONLY. ALWAYS REFER TO ARCHITECTS DRAWINGS FOR ALL OTHER DETAILS AND INFORMATION OUT WITH THE STRUCTURE. IT IS THE RESPONSIBILITY OF ALL TRADESMEN TO CHECK ALL DRAWINGS BEFORE COMMENCING WORK. IN THE EVENT OF ANY DISCREPANCIES WE CAN NOT ACCEPT ANY RESPONSIBILITY UNLESS NOTIFIED TO US PRIOR TO THE WORK STARTING

Construction: A

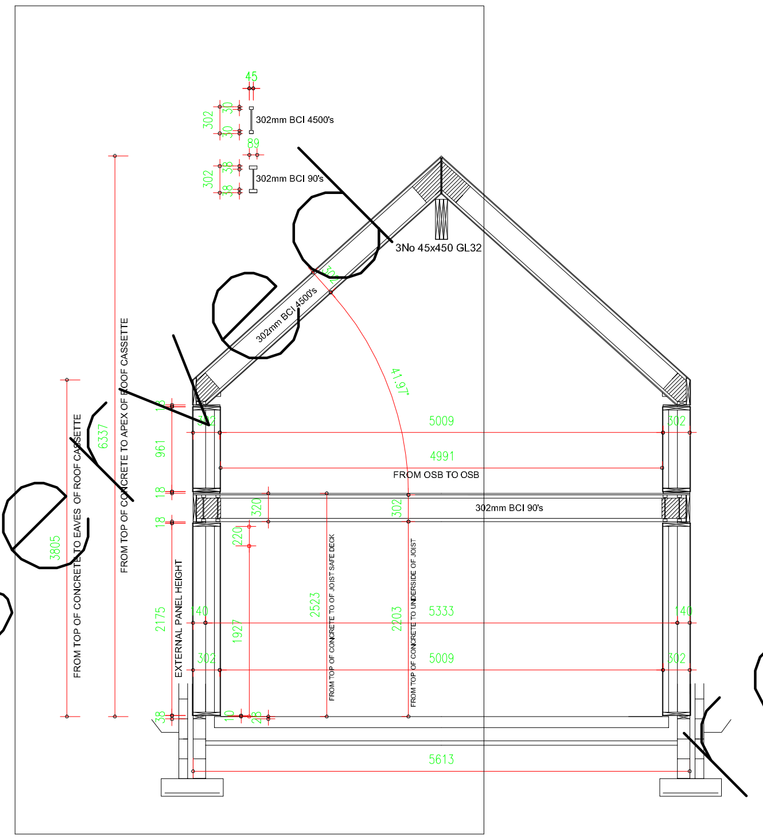

Construction: B

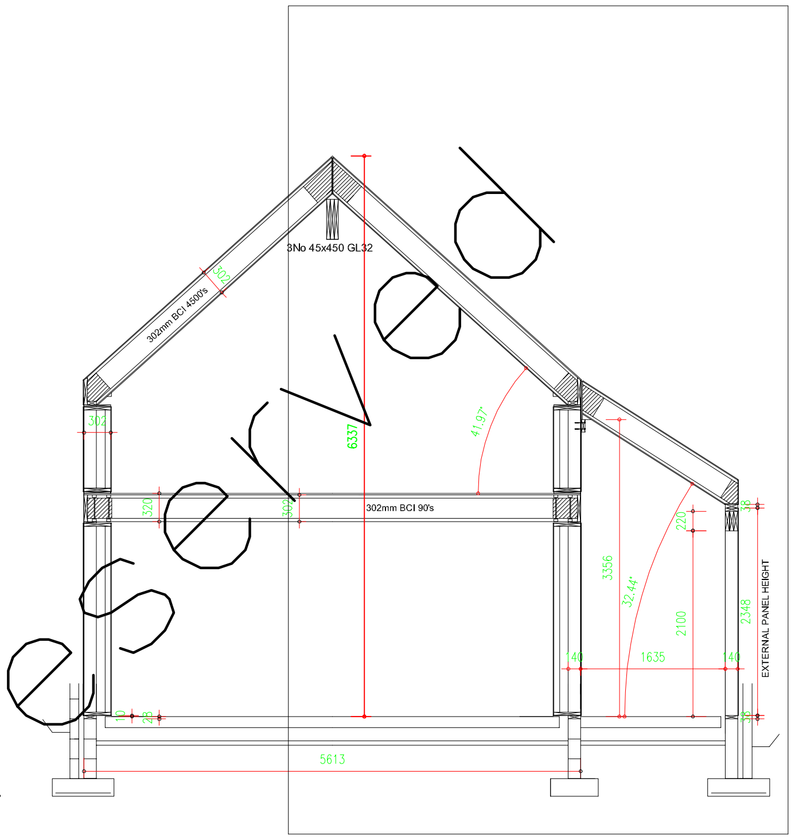

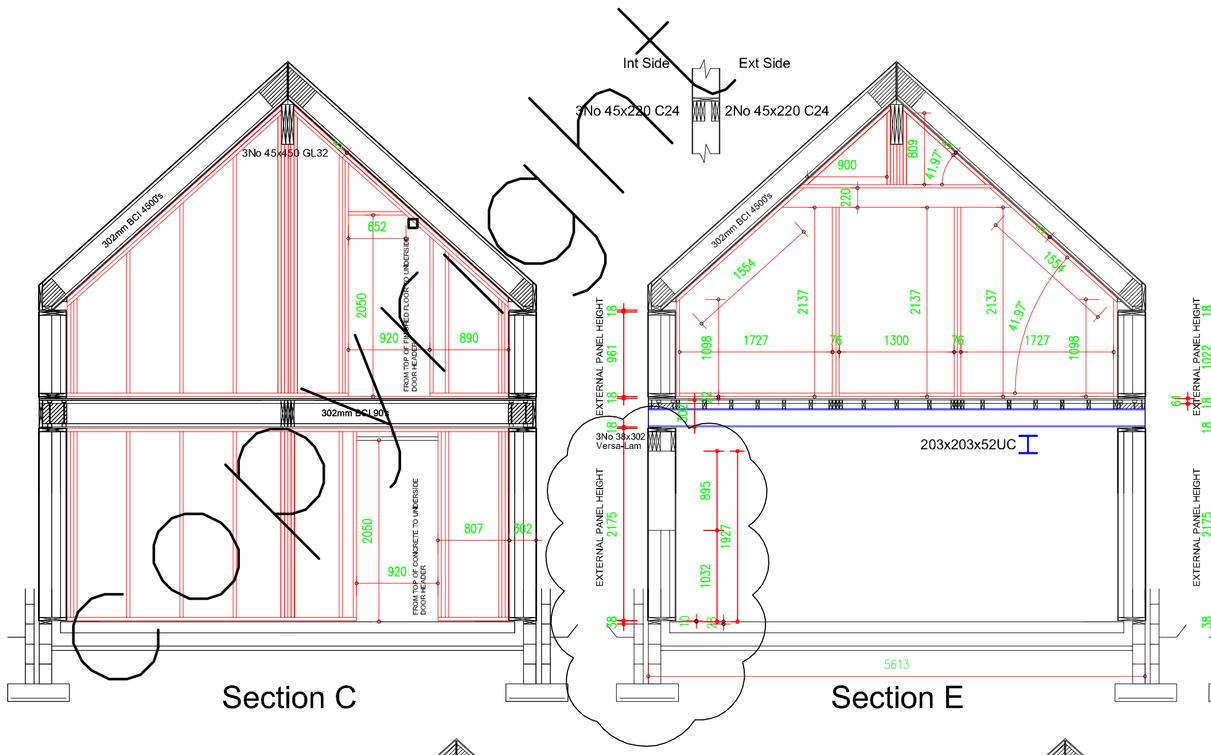

Section C

Section E

Section F

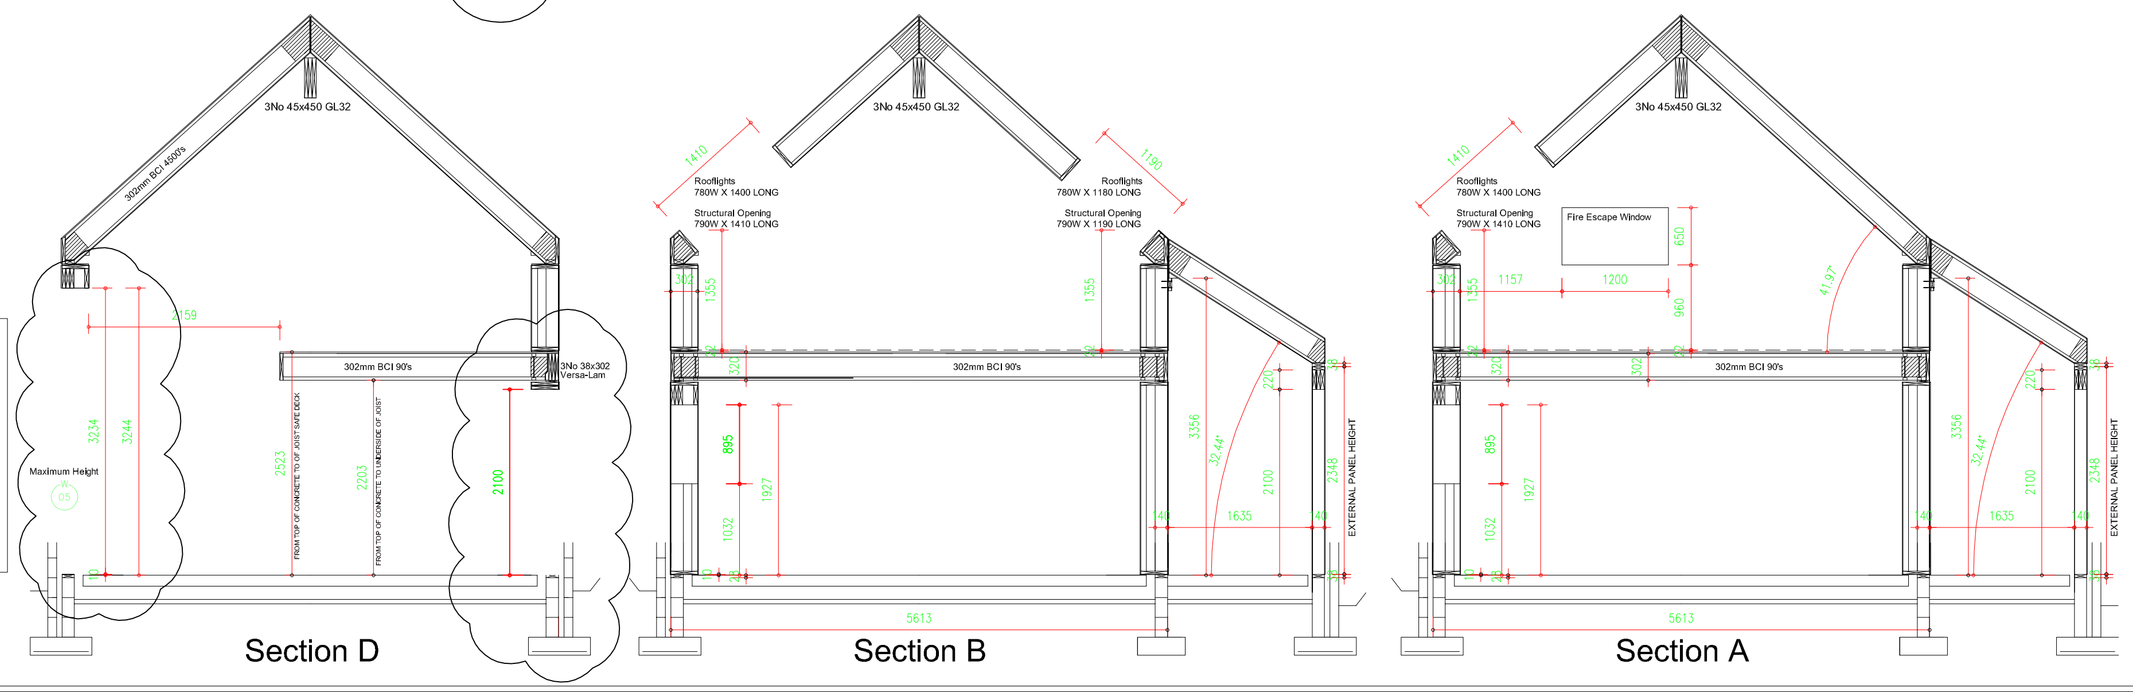

Section D

Section B

Section A

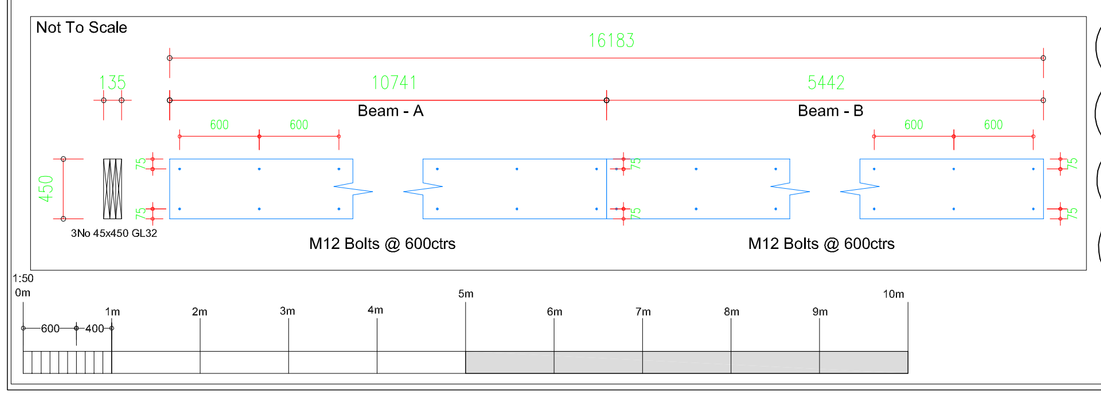

copyright reserved

PDF Created with deskPDF PDF Writer - Trial :: http://www.docudesk.com